FOUNDATION CERTIFICATION PLAN
27 HOBSON AVE, HAMPTON, NH

SCALE: 1"=10' JUNE 6, 2011

PREPARED BY STOCKTON SERVICES
PO BOX 1306, HAMPTON, NH 603 929-7404

OWNER OF RECORD:
FRANCIS W. & DORIS M. FERRIS
266 SALEM ST., ANDOVER, MA 01810
DEED REF: RCRD 2154-0344
LOT AREA: 2408 SF±
PLAN REF: RCRD PLAN D2784
TAX MAP 290 LOT 36
ZONING CLASS: RB

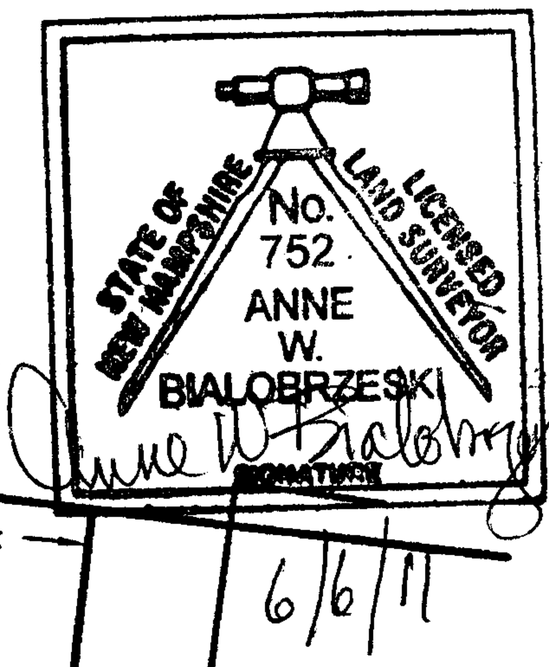

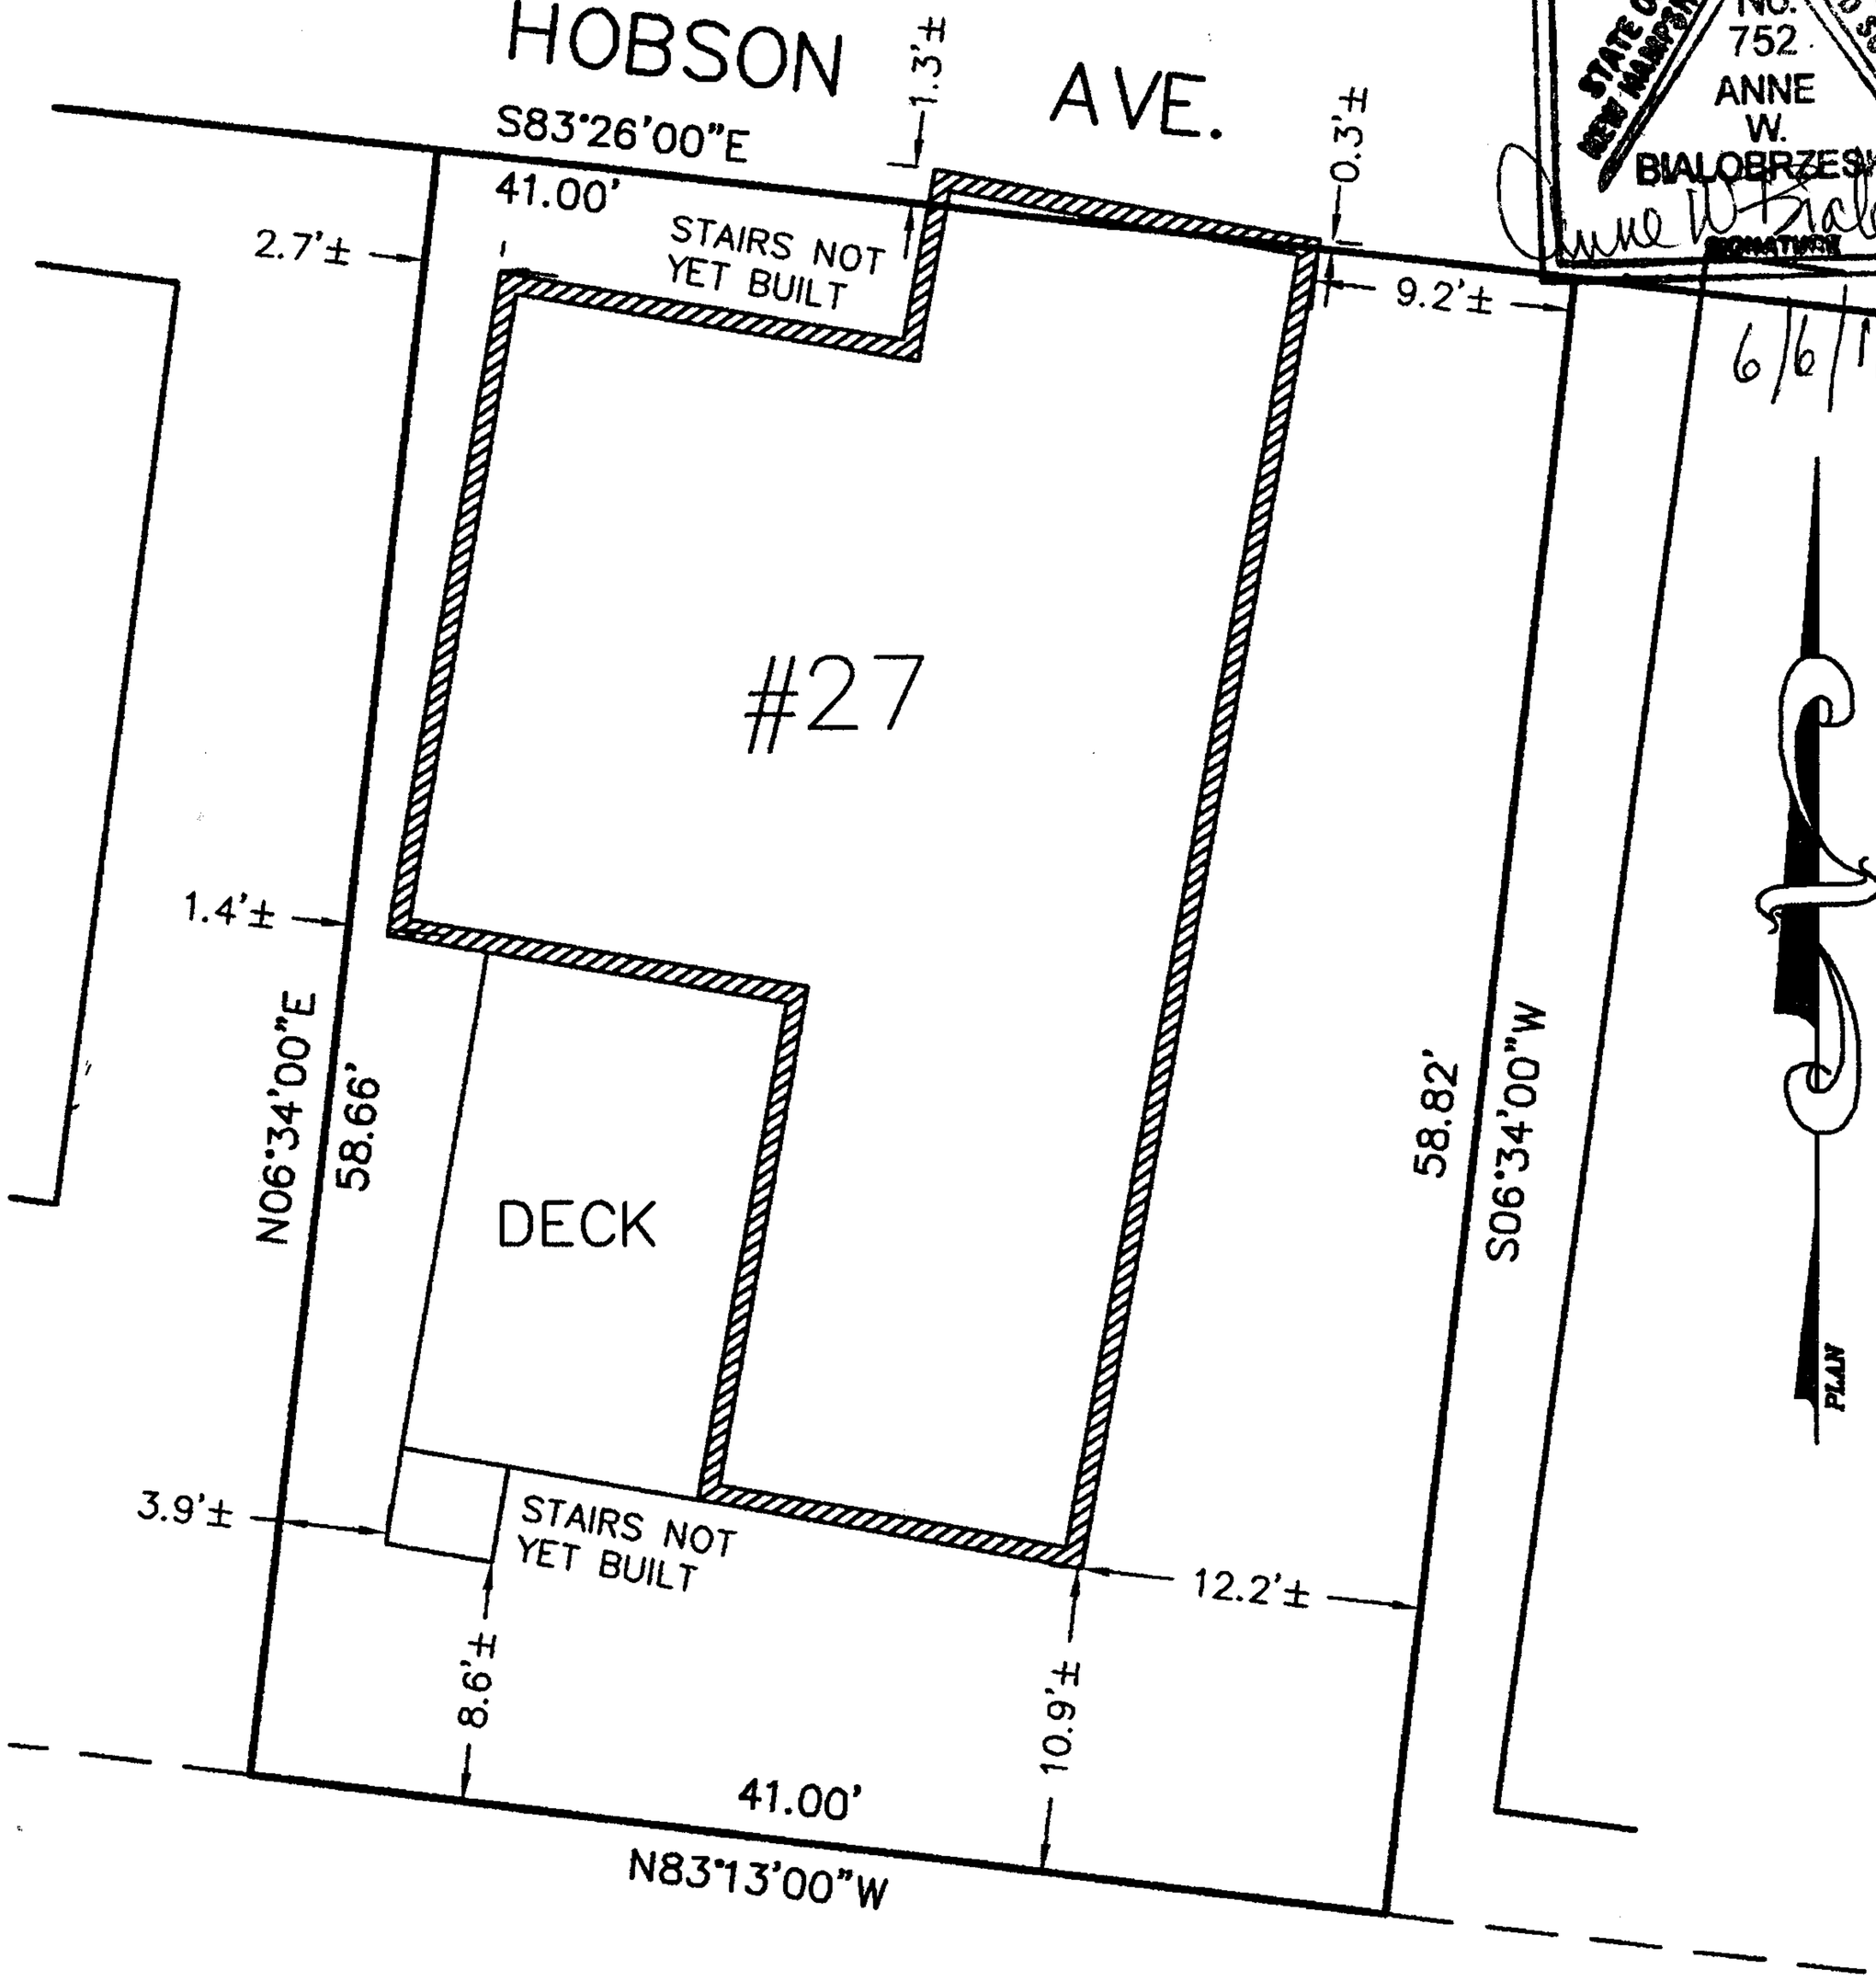

THE PURPOSE OF THIS PLAN IS TO SHOW THE LOCATION OF EXISTING FOUNDATION WITH RESPECT TO EXISTING BOUNDARIES. NO OTHER REPRESENTATION IS INTENDED OR IMPLIED. BOUNDARIES ARE REPRODUCED FROM "PLAN OF LOT, HAMPTON BEACH, NH FOR FRANCIS W. FERRIS, SCALE: 1"=10' FEBRUARY 26, 1979, JOHN W. DURGIN ASSOC., FILE 2513 PLAN 3382.

619